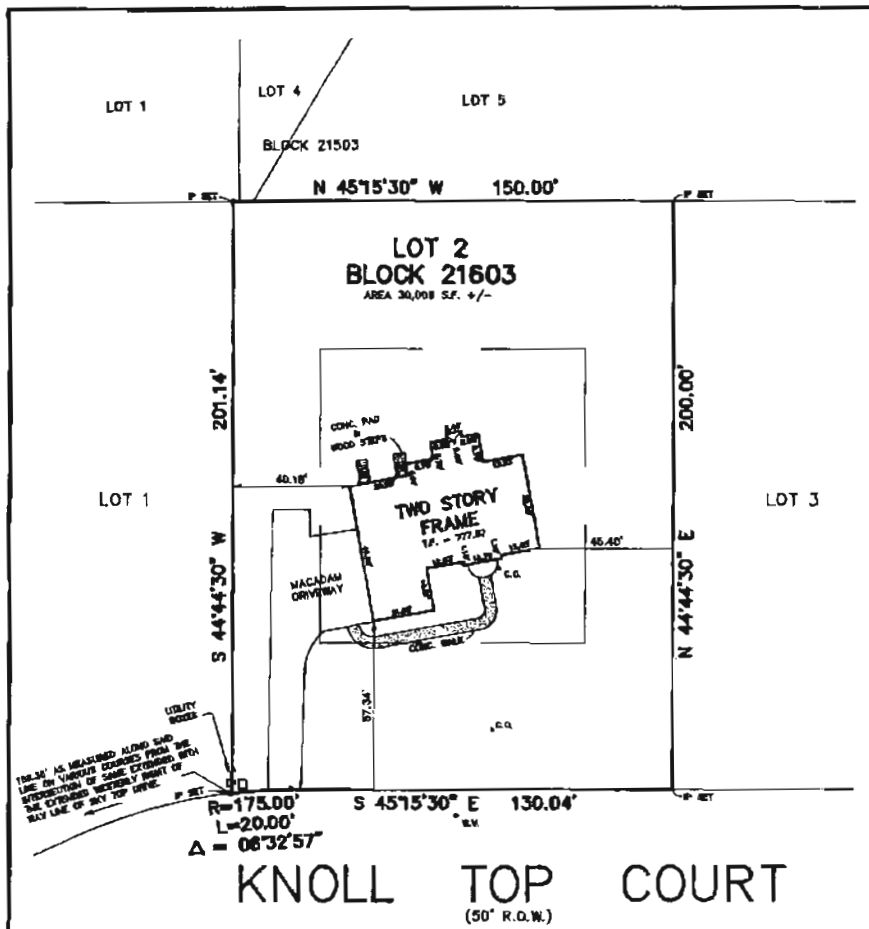

DESCRIPTION:
BEING KNOWN AND DESIGNATED AS LOT 2, BLOCK 21603 AS IT APPEARS ON A MAP ENTITLED "KNOLLTOP ESTATES, FINAL PLAT PHASES II, III & IV, TAX BLOCK 20501 LOTS 2 & 3, TAX BLOCK 20301 PART OF LOT 18", SHEET 2 OF 3, REVISED-DATED 5/2/94, PREPARED BY KELLER & KIRKPATRICK, MICHAEL J. MANNING, P.L.S., NEW JERSEY LICENSE NO. 28797 AND FILED IN THE MORRIS COUNTY CLERK'S OFFICE ON 8/20/94 AS MAP NO. 5093.

I HEREBY CERTIFY TO THE BEST OF MY KNOWLEDGE, INFORMATION AND BELIEF THAT THIS SURVEY MEETS OR EXCEEDS THE MINIMUM TECHNICAL STANDARDS FOR SURVEYS AS SET FORTH IN N.J.A.C. 13:40 AND IS MADE ONLY TO THE FOLLOWING PARTIES FOR PURCHASE AND/OR MORTGAGE OF HEREIN DELINEATED PROPERTY BY THE PURCHASER LISTED HEREON. NO RESPONSIBILITY OR LIABILITY IS ASSUMED BY SURVEYOR FOR USE OF SURVEY FOR ANY OTHER PURPOSE OR TO ANY OTHER PERSON NOT LISTED IN CERTIFICATION EITHER DIRECTLY OR INDIRECTLY.

CHIDAMARAN AND LAKSHMI KRISHNAMOORTHY, HUSBAND AND WIFE
COLONIAL TITLE AND ABSTRACT SERVICE
TRANSAMERICA TITLE INSURANCE COMPANY
DIME MORTGAGE OF NEW JERSEY, INC.
ITS SUCCESSORS AND/OR ASSIGNS AS THEIR INTERESTS MAY APPEAR
HUNEMER AND RAQUET, ESQS.
BENNINGTON HUNT, L.P.
TOLL BROTHERS, INC.

DANA J. PARRISH
PROFESSIONAL LAND SURVEYOR
N.J. LICENSE NO. 30092

SURVEY OF PROPERTY
LOT 2 BLOCK 21603 KNOLLTOP ESTATES
SITUATED IN
TOWNSHIP OF DENVILLE, MORRIS COUNTY, NEW JERSEY

ESE
EASTERN STATES ENGINEERING, INC.
1200 ROUTE 23 NORTH, SUITE 218
BUTLER, N.J. 07405
201-492-9650

DESIGNED:	DRAWN: L.A.W.	CHECKED:
SCALE: 1"=40'	DATE: 11-02-95	DWG. NO.: SV030